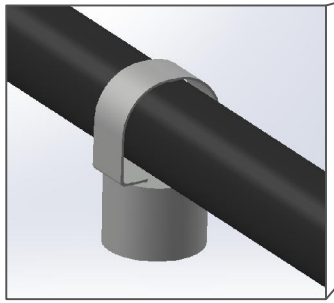

LOOP CAP DETAIL

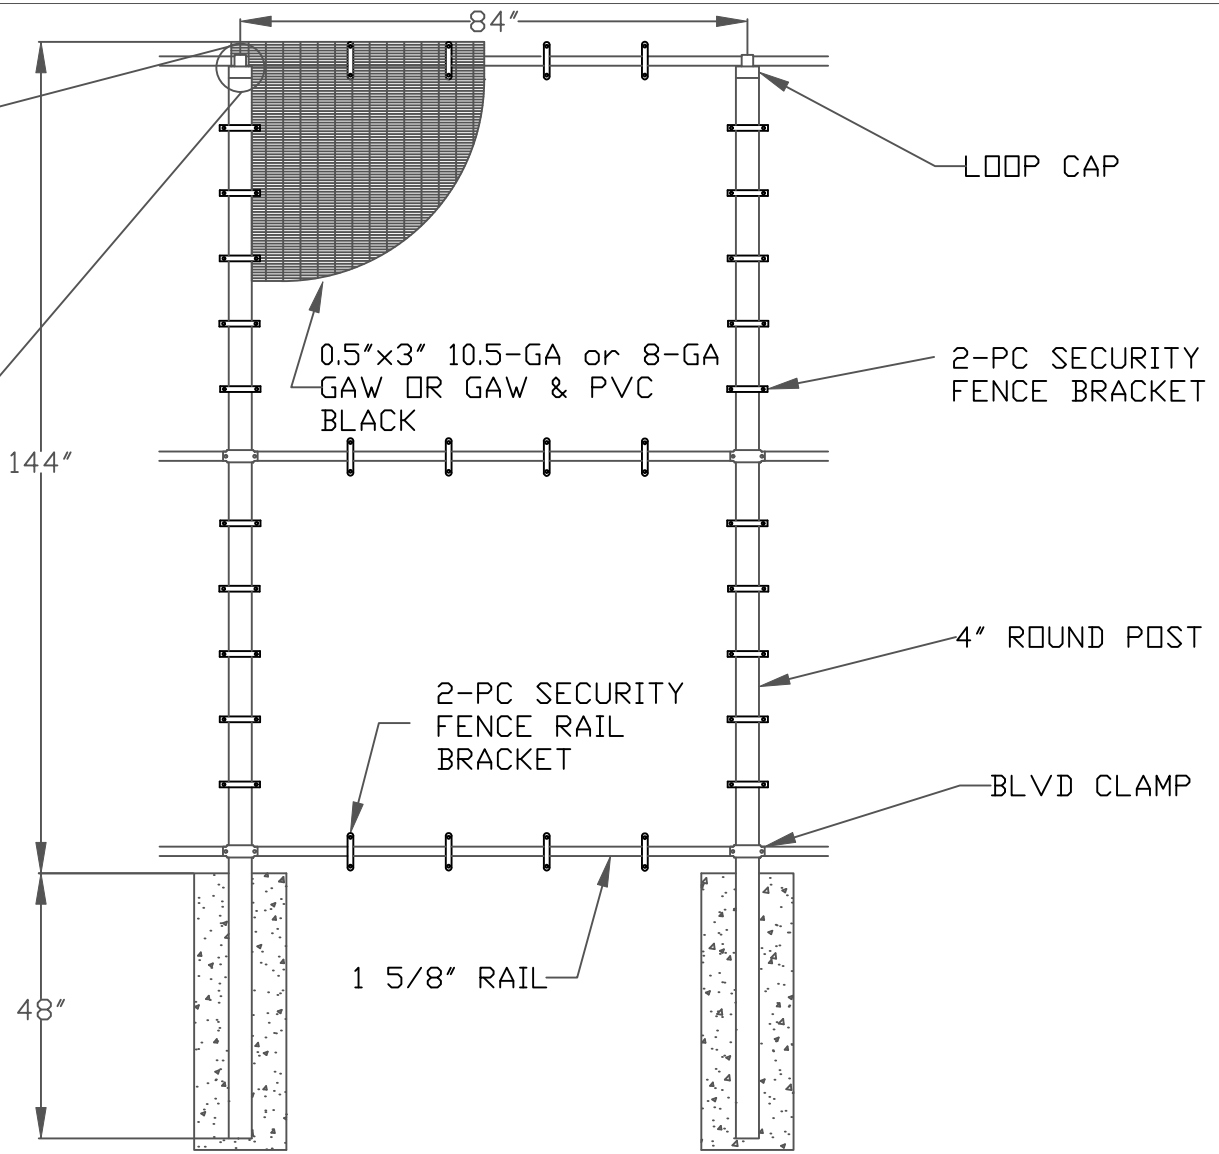

THIS DRAWING IS THE PROPERTY OF RIVERDALE MILLS CORPORATION AND CONTAINS PROPRIETARY INFORMATION PROTECTED BY COPYWRITE AND/OR TRADE SECRET LAWS. NEITHER THIS DRAWING NOR ITS CONTENTS MAY BE DISCLOSED OR REPRODUCED BY ANY MEANS WHATSOEVER,IN WHOLE OR IN PART,WITHOUT THE PRIOR, WRITTEN CONSENT OF RIVERDALE MILLS CORP.

FILE:

TOLERANCE UNLESS SPECIFIED
FRACTION | DECIMAL | ANGULAR

MATERIAL
10. 5 or 8 GAUGE STEEL

FINISH
GAW or GAW & PVC BLACK

DIMENSIONS SHOWN ARE AFTER PLATING OR FINISHING.

DRAWN MJH DATE 11/20/24

CHECKED

APPROVED

PRODUCT MODEL

SCALE NTS

DO NOT SCALE DWG

RIVERDALE

RIVERDALE MILLS CORPORATION
NORTHBRIDGE, MA 01534

TITLE
WireWall Security Fencing with Round Posts & Loop Caps

DWG NO. A-4853

REV. A