Single Fabric-Open Mesh

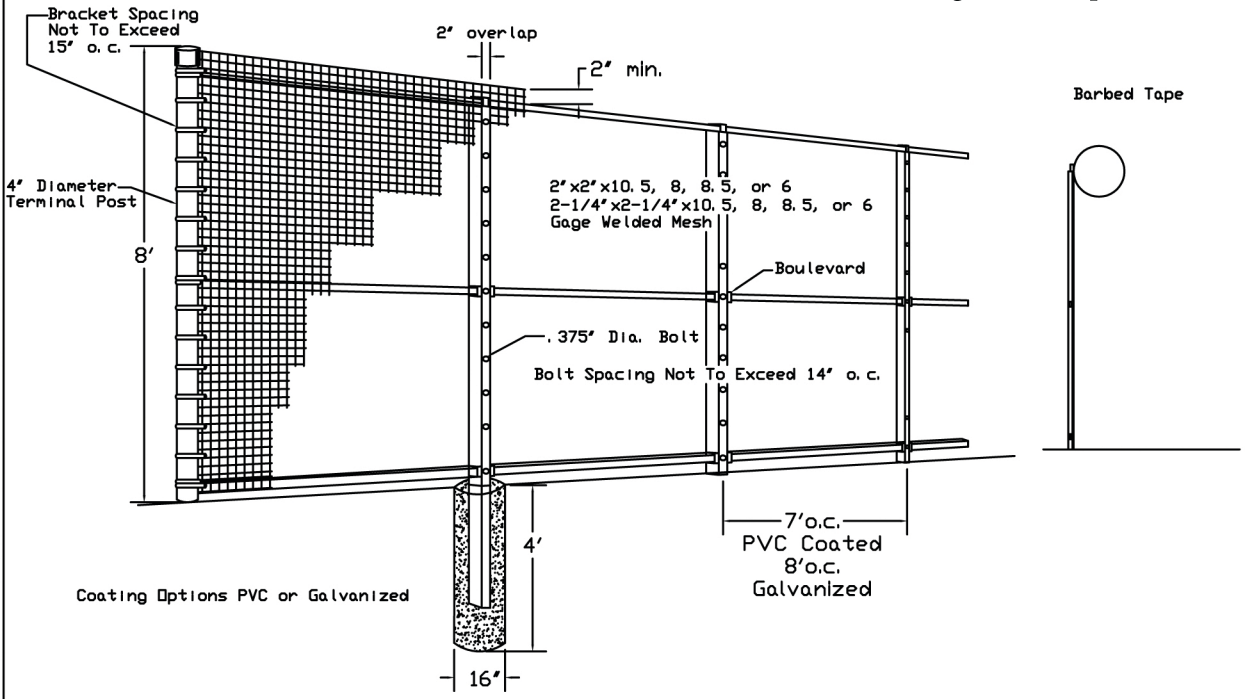

IF IN DOUBT-ASK

LTR	REVISION	ECN	APP	DATE

THIS DRAWING IS THE PROPERTY OF RIVERDALE MILLS CORPORATION AND CONTAINS PROPRIETARY INFORMATION PROTECTED BY COPYWRITE AND/OR TRADE SECRET LAWS. NEITHER THIS DRAWING NOR ITS CONTENTS MAY BE DISCLOSED OR REPRODUCED BY ANY MEANS WHATSOEVER,IN WHOLE OR IN PART,WITHOUT THE PRIOR, WRITTEN CONSENT OF RIVERDALE MILLS CORP.

FILE: A-2477

TOLERANCE UNLESS SPECIFIED

FRACTION	DECIMAL	ANGULAR
1/64	±. 005	± 1/2°

MATERIAL: NOTED

FINISH | NEXT ASS'Y

DIMENSIONS SHOWN ARE AFTER PLATING OR FINISHING.

DRAWN DSS DATE 07/24/01

CHECKED

APPROVED RWM

PRODUCT MODEL: FENCING

SCALE: NTS

DO NOT SCALE DWG

RIVERDALE

TITLE: SINGLE FABRIC FENCE w/ 4' CONCRETE FOOTING AND CONTINUOUS BAR ATTACHMENT

DWG NO. A-2477

REV.